Rough drawing of Existing Serving Line - Top View - (Measurements not exact)

Potosi Correctional - Mn. Dining

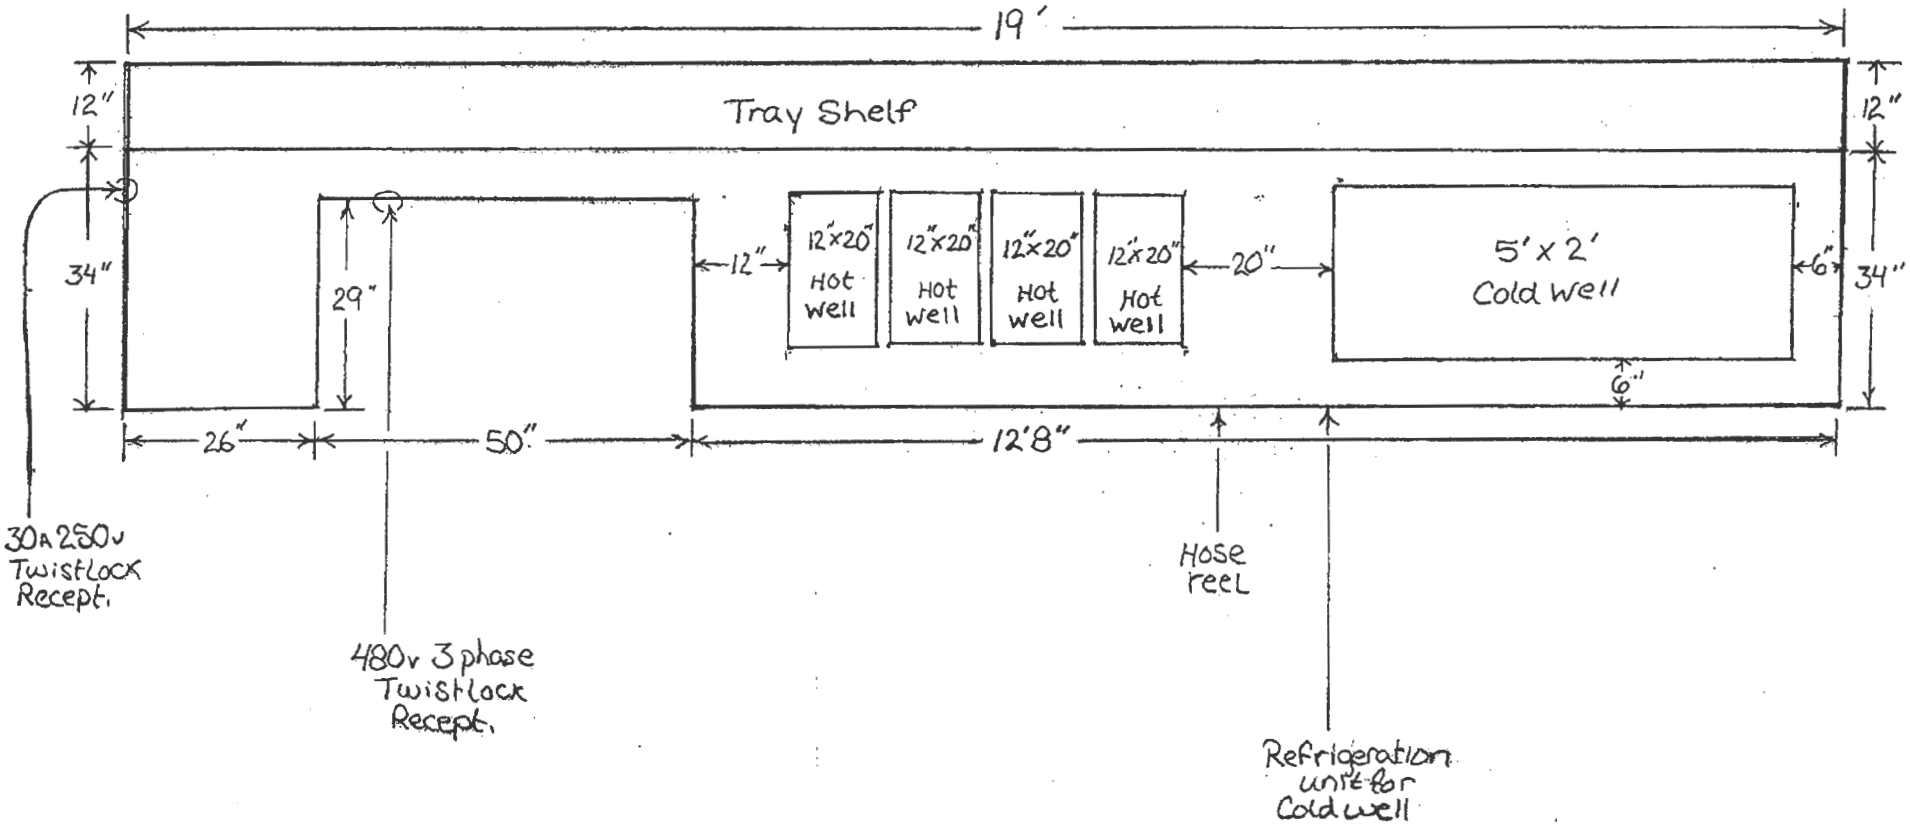

Rough drawing of existing pedistal-(Mesurements not exact)
Potosi Correctional Center/Mn. Dining

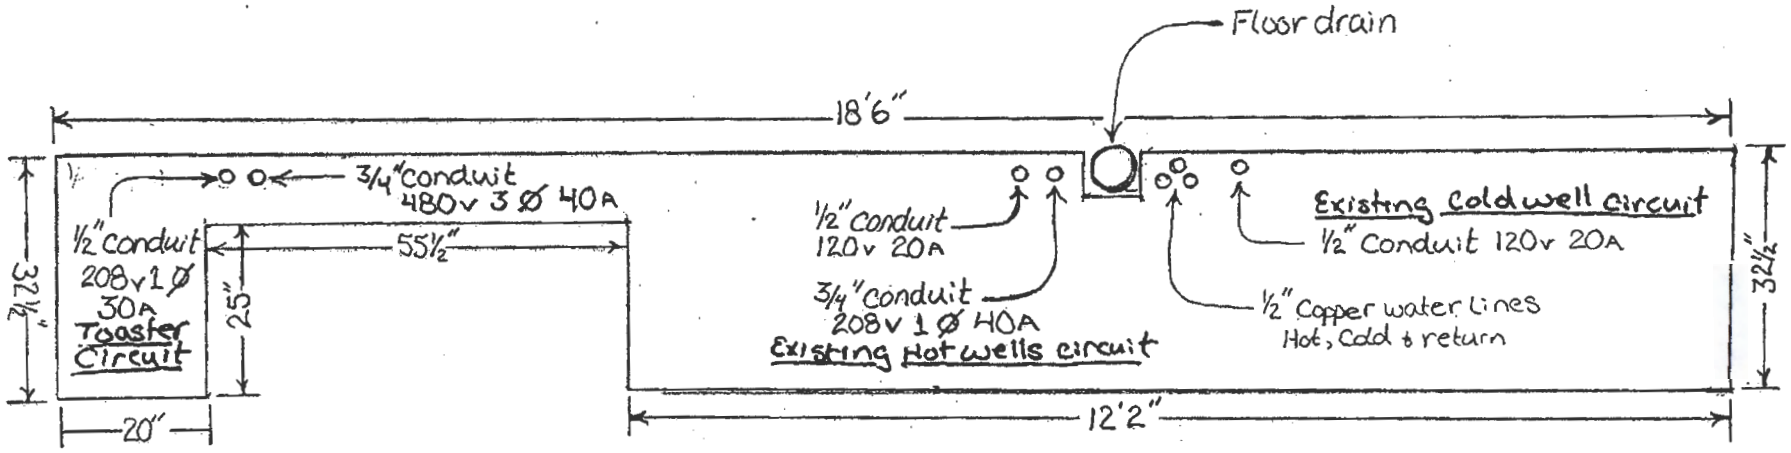

* Replacement Serving line will have to be fabricated to fit existing concrete pedestal.
* a Site visit would be necessary to observe area acess, (could be difficult) And to make precise measurements and confirm exact requirements